
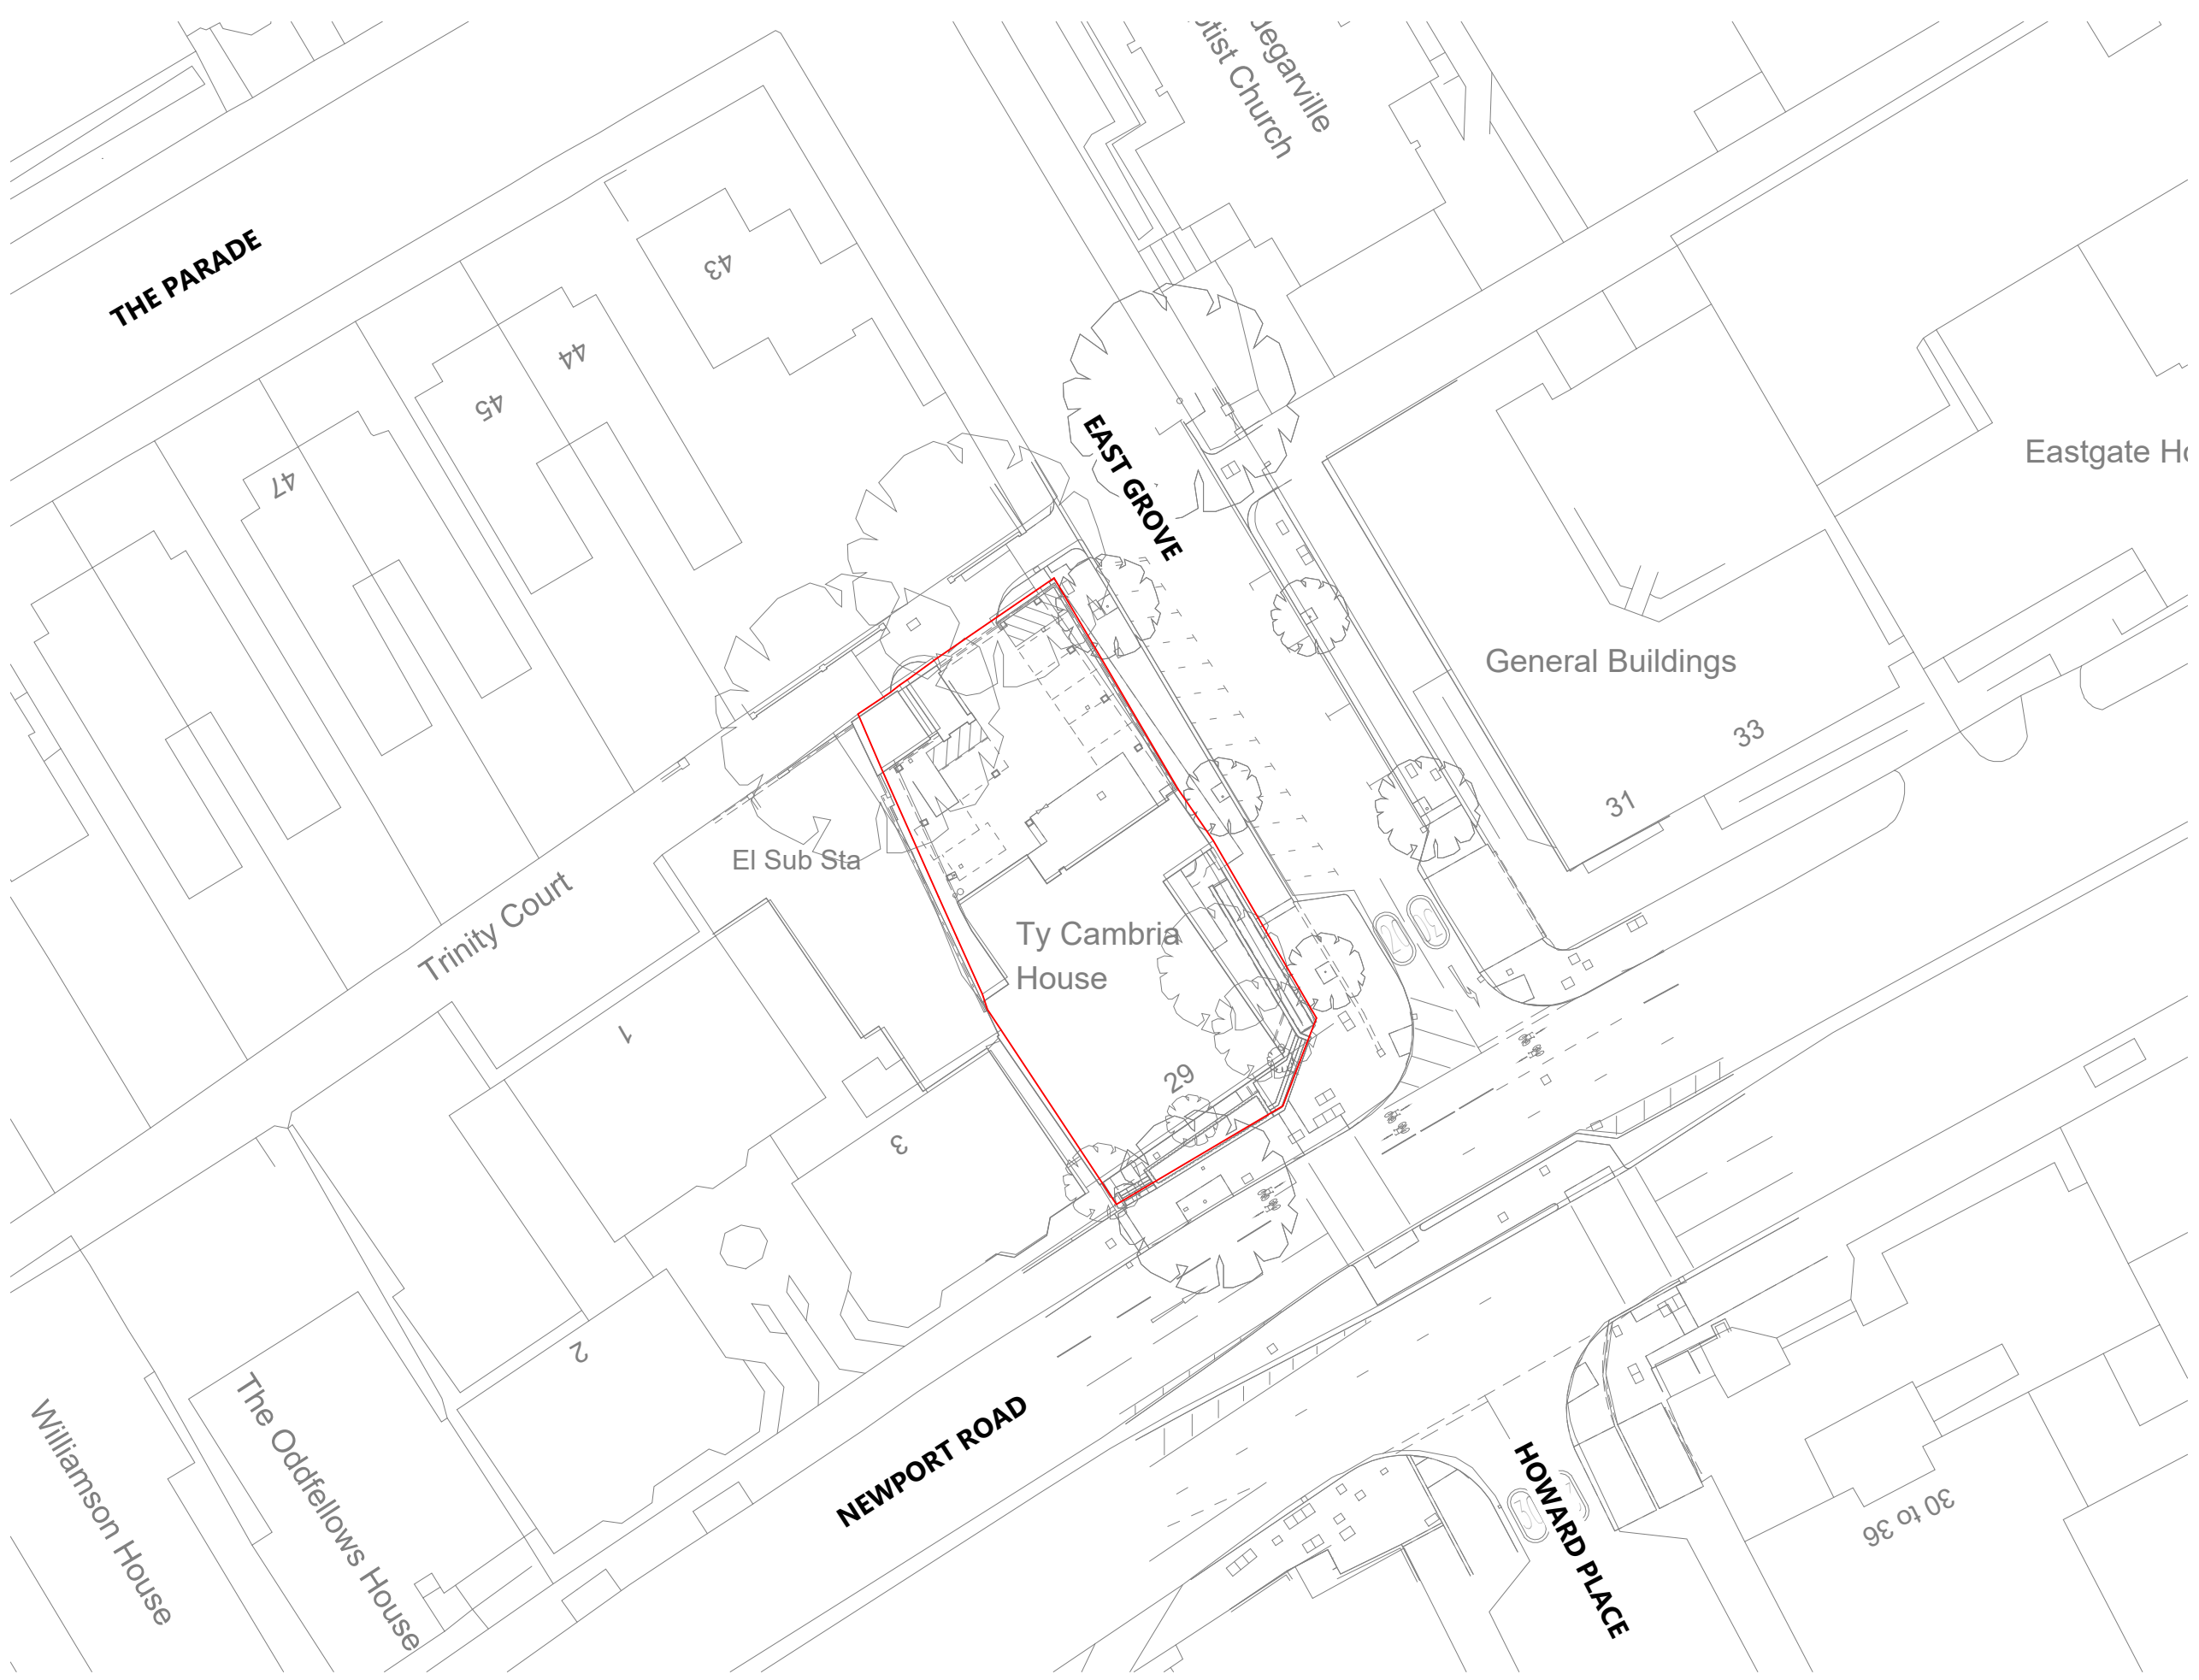


Red Line Boundary

P01	DD.MM.YY	--	FIRST ISSUE
Y			
Rev	Date	Db	Notes

PLANNING

- General Notes:
- This drawing is copyright, reserved and remains the property of Fletcher Joseph (Edinburgh) Ltd.
 - All levels and dimensions are to be checked on site by the contractor prior to fabrication, and any discrepancies must be reported immediately to the Architect.
 - All dimensions are to be read off this drawing and NOT scaled.
 - All work to be executed in strict accordance with the by-laws and regulations of the local authorities.
 - All work to conform to applicable codes of the British Standards.
 - Where indicated/required, all drawings are to be read in conjunction with all other documents issued by Fletcher Joseph and/or other professions.

 

**Fletcher
Joseph**

5 Millar Place,
Edinburgh EH10 5HJ
admin@fletcherjoseph.com

0131 447 5000
fletcherjoseph.com

CLIENT	ELITE CASK LTD
PROJECT	TY CAMBRIA 29 NEWPORT ROAD CARDIFF
TITLE	EXISTING SITE PLAN SITE PLAN

DATE	SCALE @ A3	LAST REVISION
24/07/26	1:500	DD.MM.YY
DRAWN BY	CHECKED BY	REVISED BY
JF	SD	--
DRAWING NUMBER	REVISION	
25835-FJA-00-XX-DR-A-9010	P01	

00 XX