



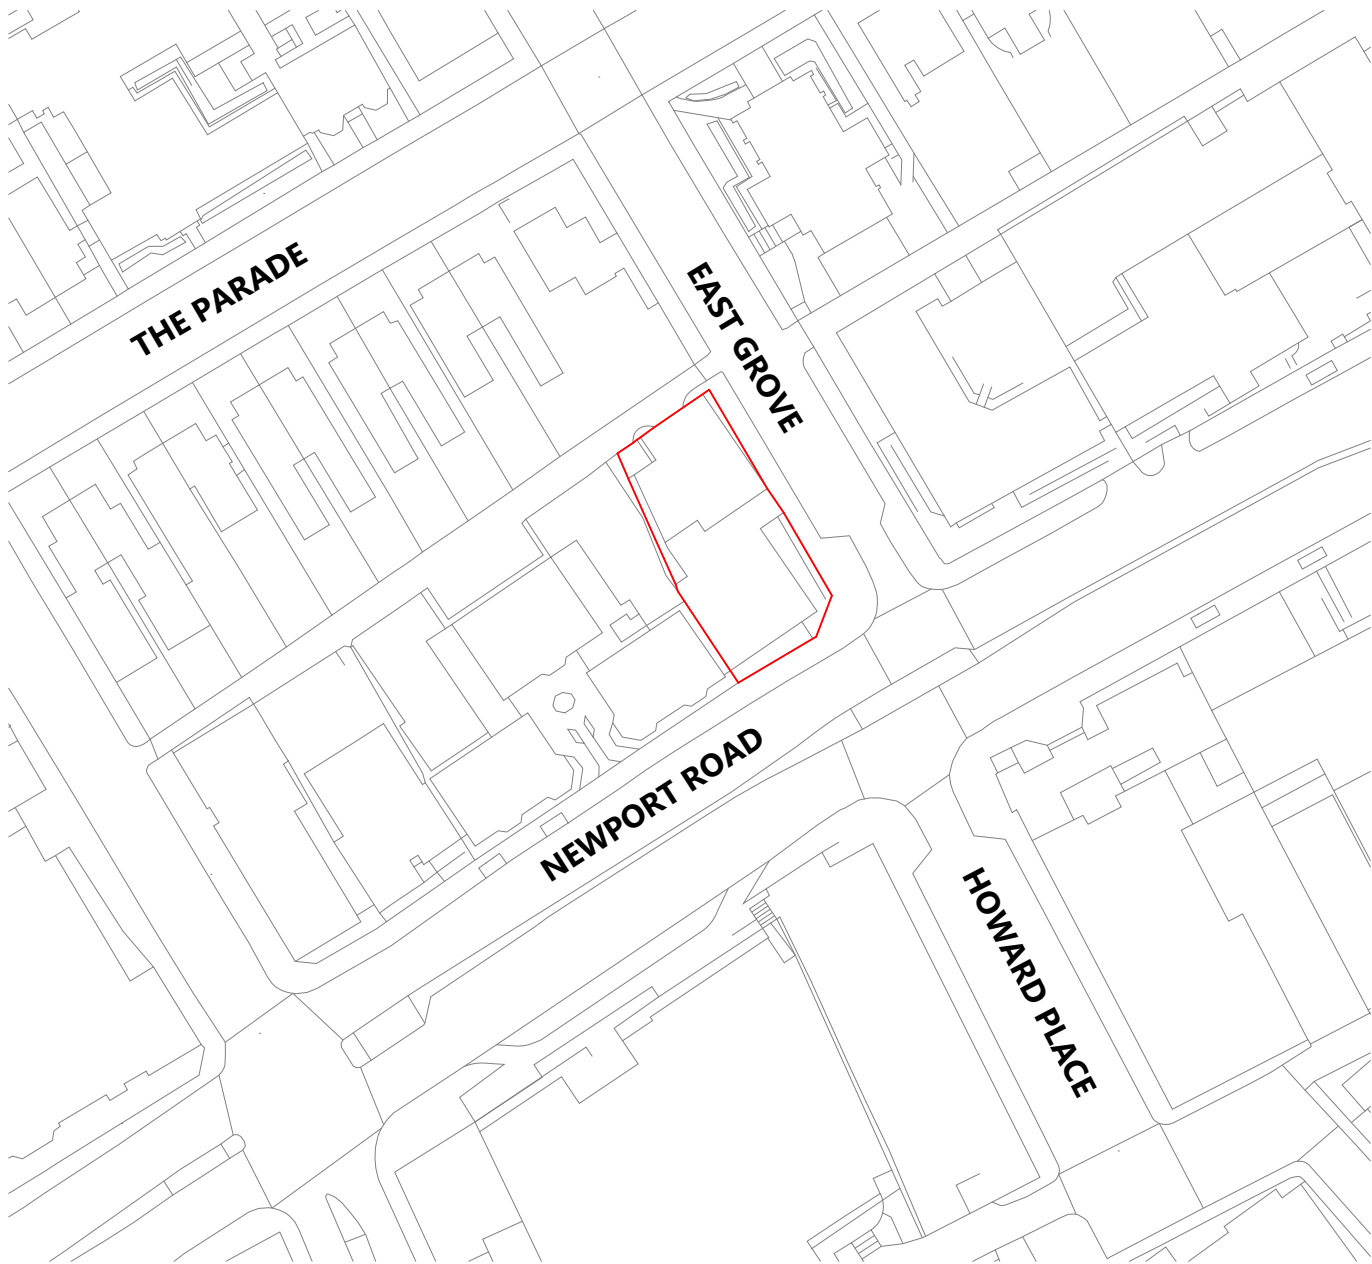

2 LOCATION PLAN 1:1250

1:1250


0 10 25 50 m

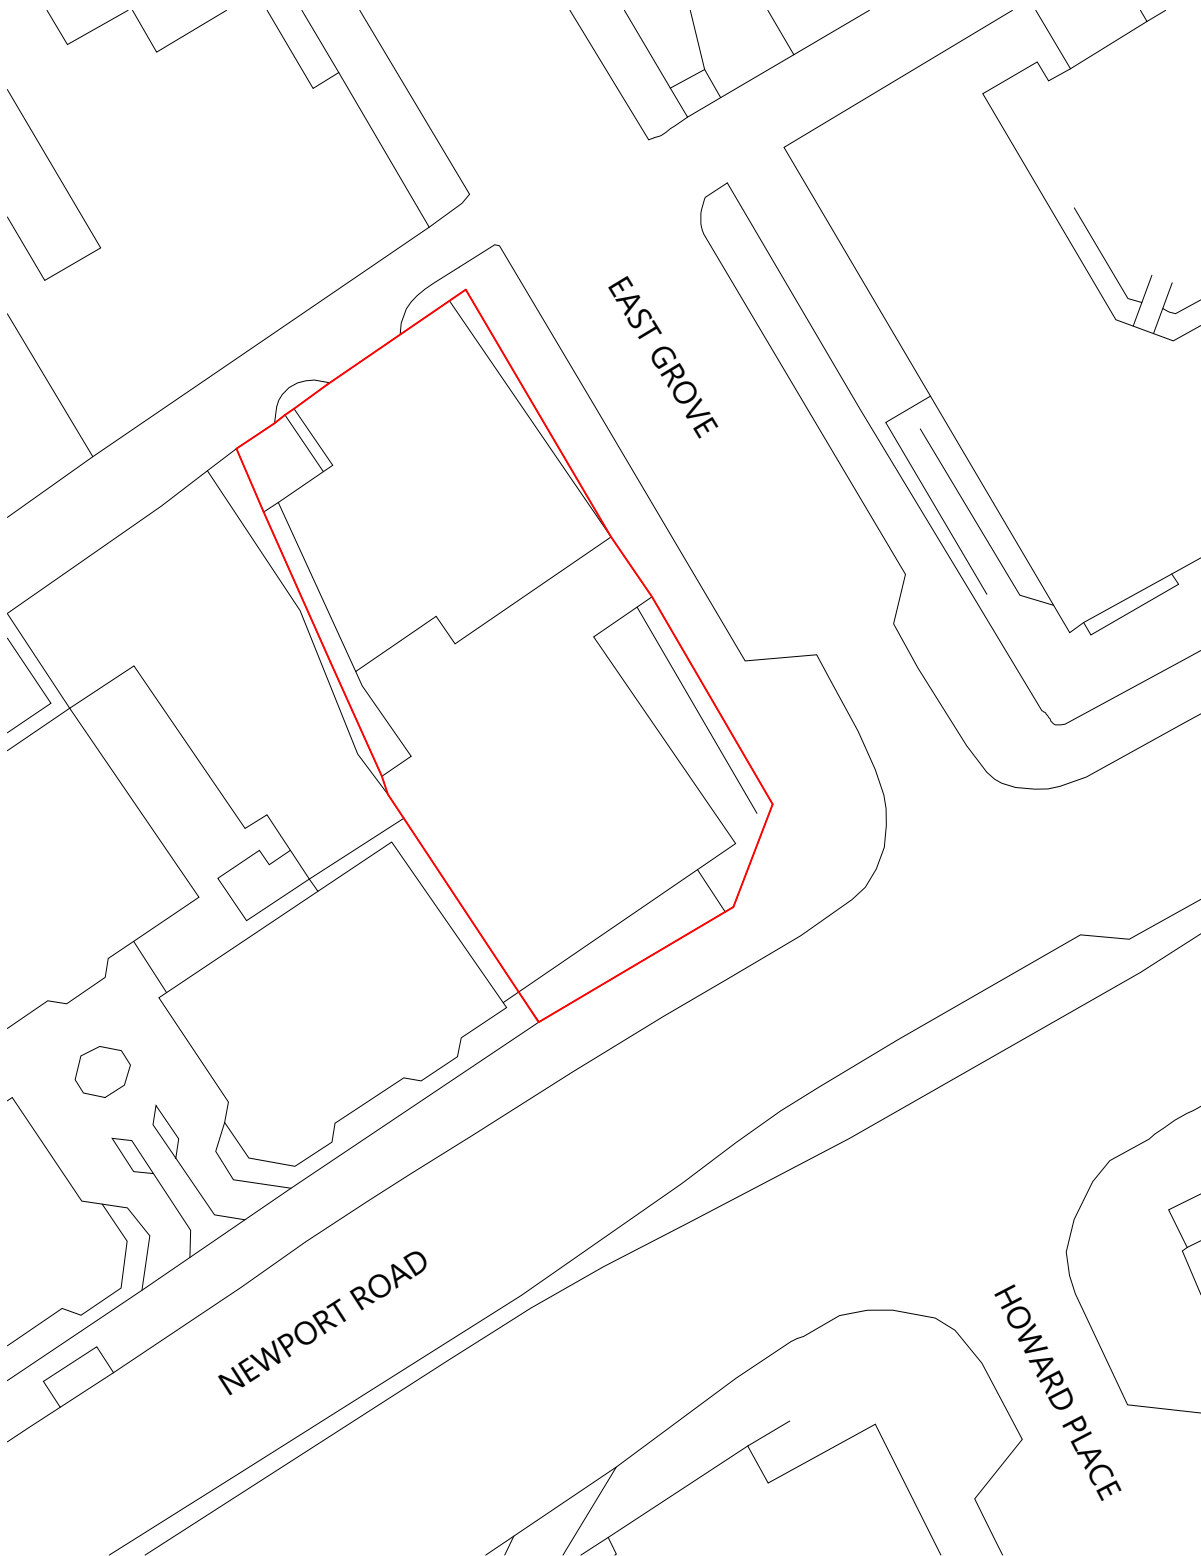

1 SITE PLAN 1:500

1:500

0 5 10 15 25 m

 

Red Line Boundary

P01	DD.MM.YY	--	FIRST ISSUE
Y			
Rev	Date	Db	Notes

PLANNING

- General Notes:
- This drawing is copyright, reserved and remains the property of Fletcher Joseph (Edinburgh) Ltd.
 - All levels and dimensions are to be checked on site by the contractor prior to fabrication, and any discrepancies must be reported immediately to the Architect.
 - All dimensions are to be read off this drawing and NOT scaled.
 - All work to be executed in strict accordance with the by-laws and regulations of the local authorities.
 - All work to conform to applicable codes of the British Standards.
 - Where indicated/required, all drawings are to be read in conjunction with all other documents issued by Fletcher Joseph and/or other professions.

Fletcher Joseph

5 Millar Place,
Edinburgh EH10 5HJ
admin@fletcherjoseph.com

0131 447 5000
fletcherjoseph.com

CLIENT
ELITE CASK LTD

PROJECT
TY CAMBRIA
29 NEWPORT ROAD
CARDIFF

TITLE
LOCATION AND SITE PLAN
SITE PLAN

DATE 24/07/26	SCALE @ A3 -	LAST REVISION DD.MM.YY
DRAWN BY JF	CHECKED BY SD	REVISED BY --
DRAWING NUMBER 25835-FJA-00-XX-DR-A-9000		REVISION P01

00 XX