




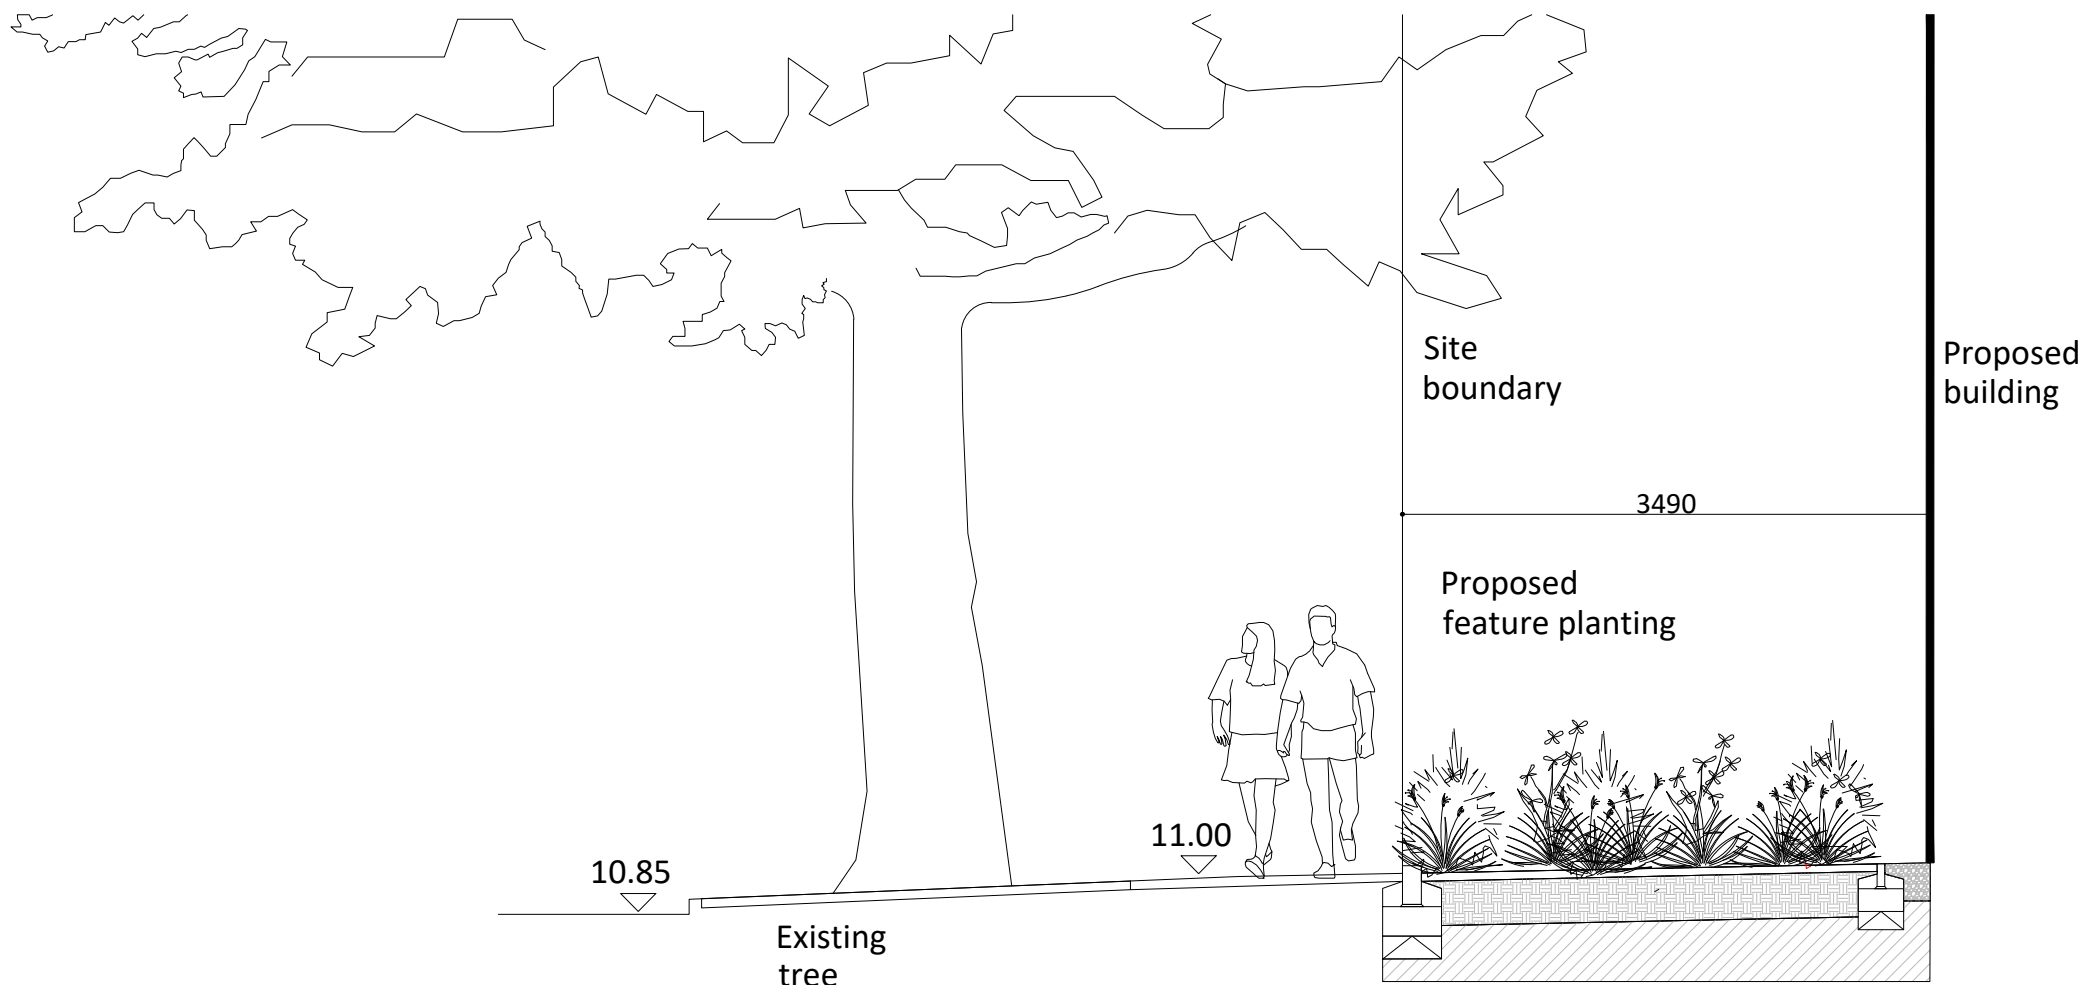


Section A-a

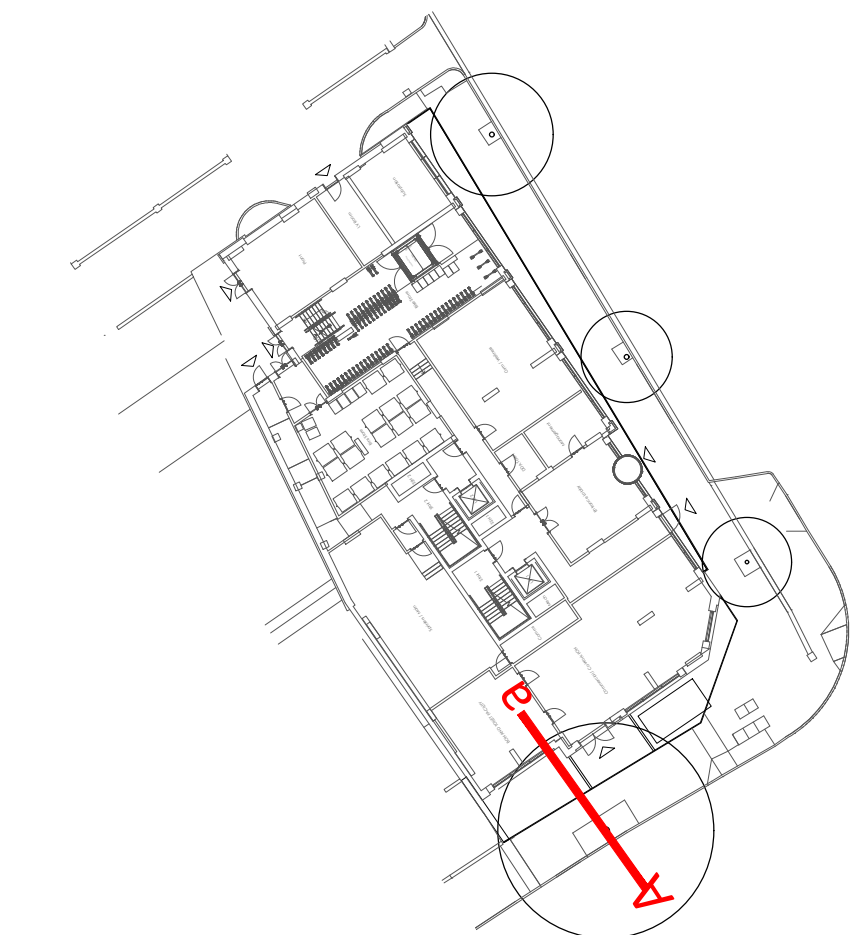


Ground Level Location Plan

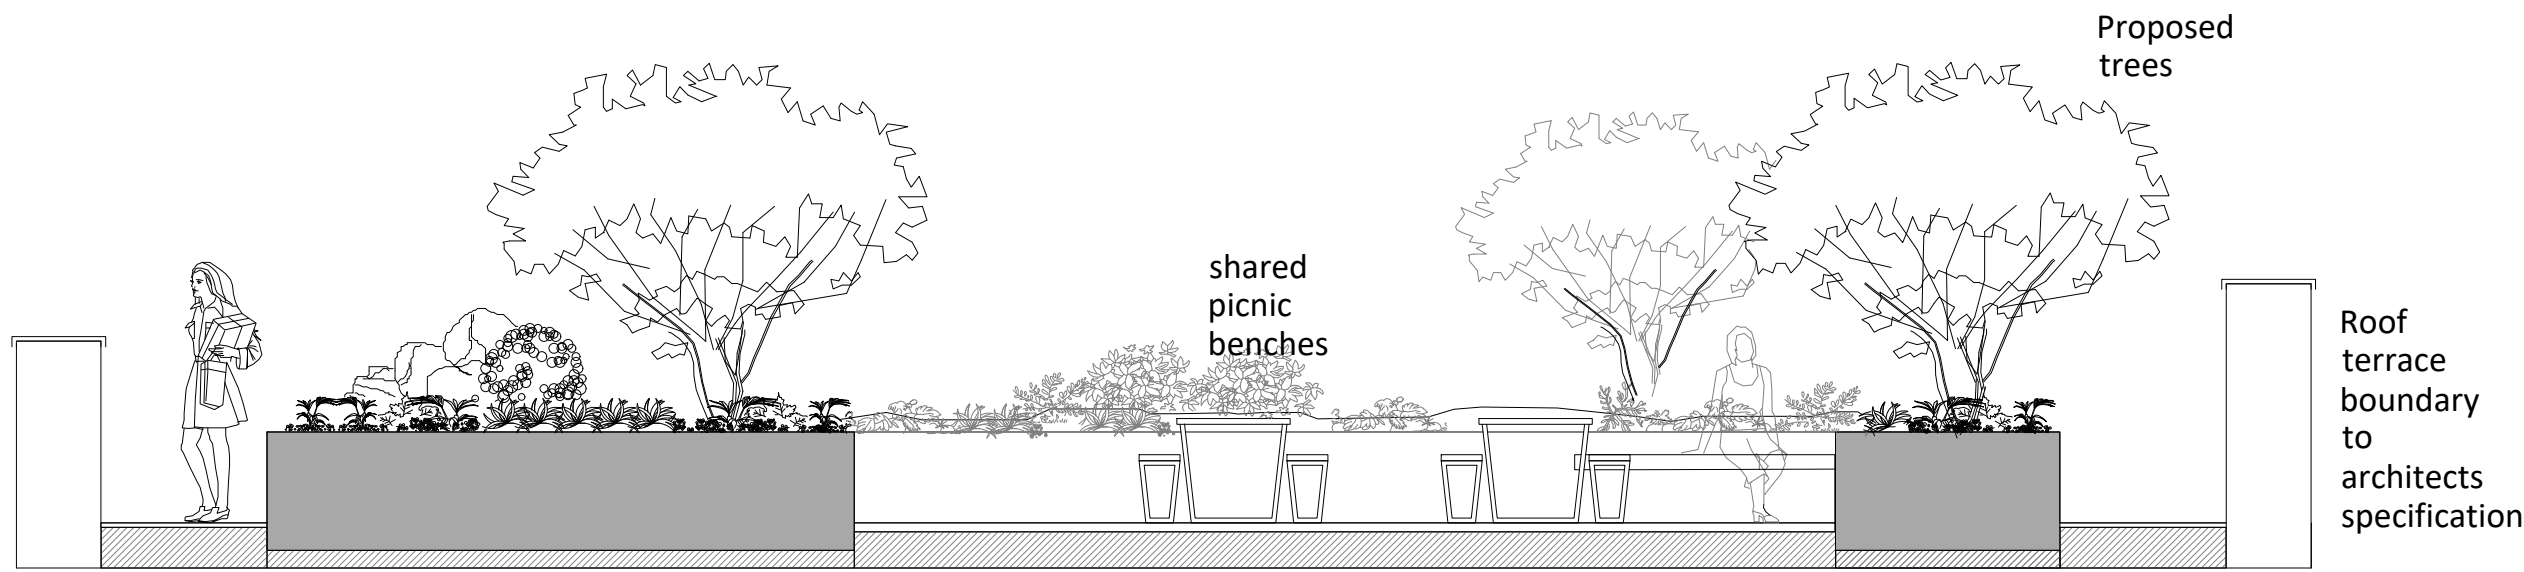


Section B-b

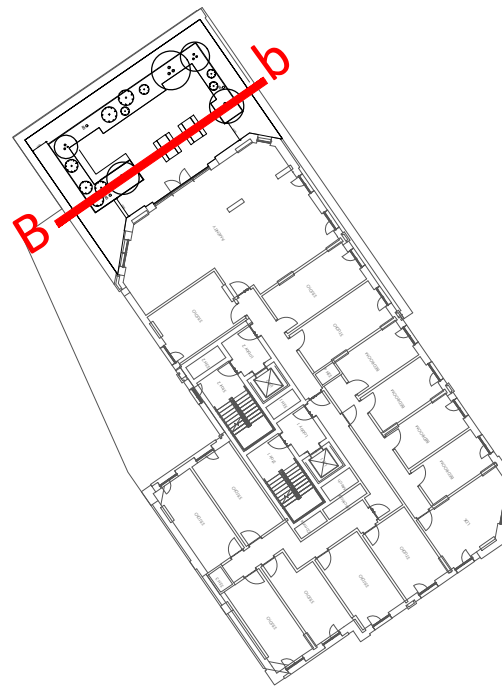


Level 7 Location Plan

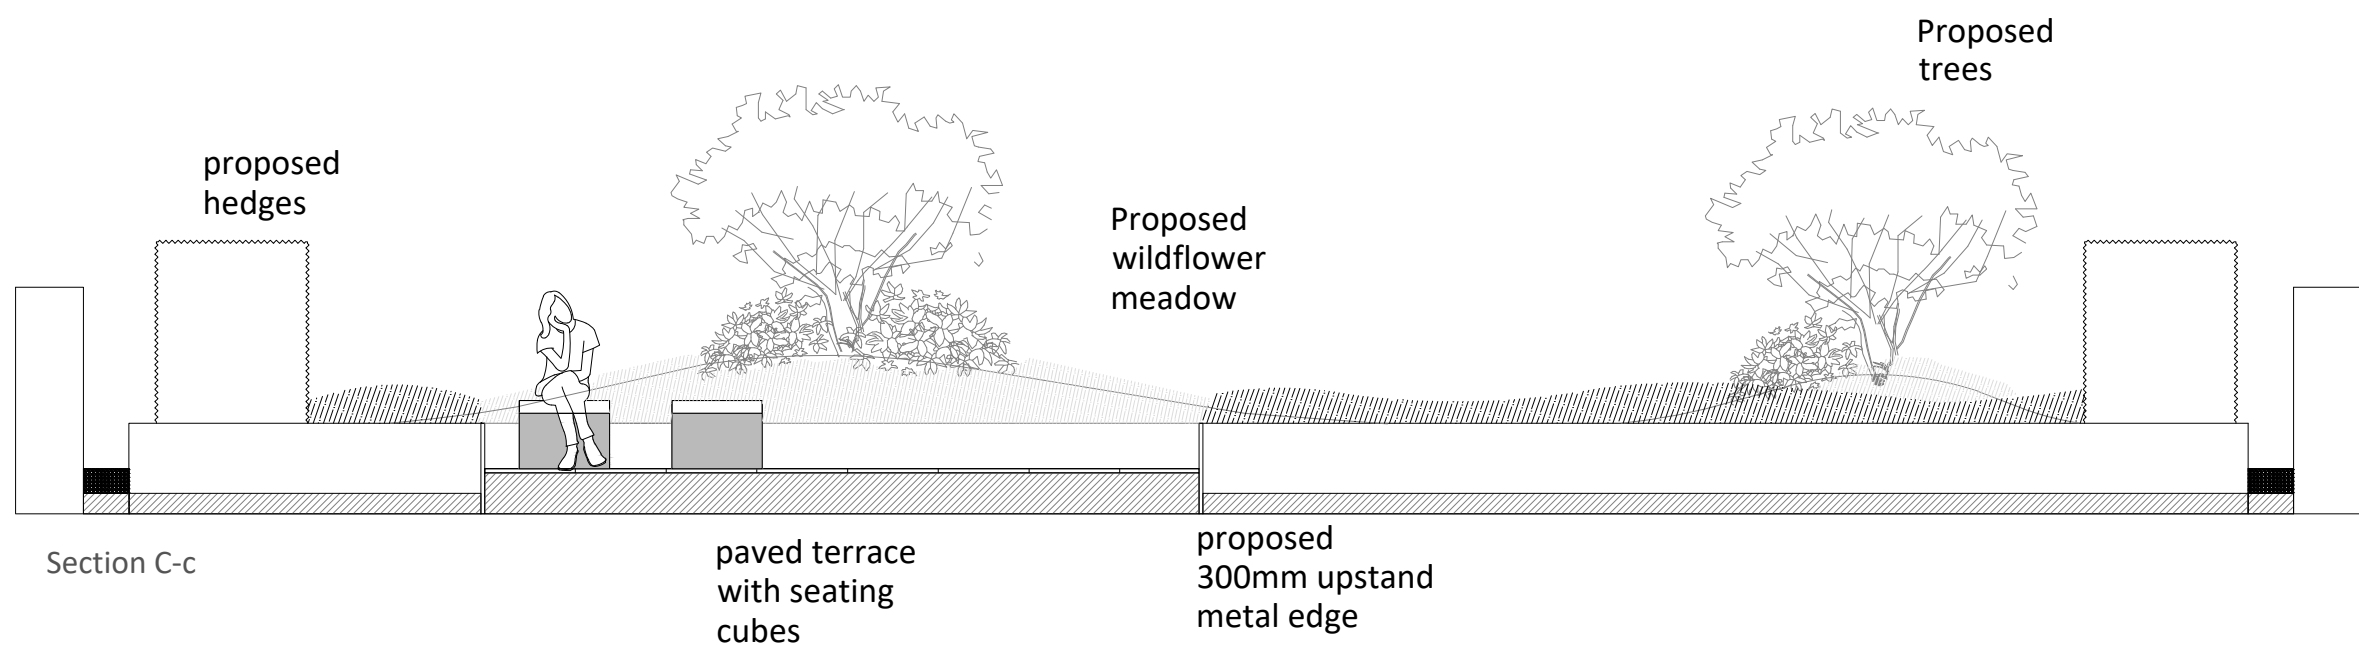


Section C-c

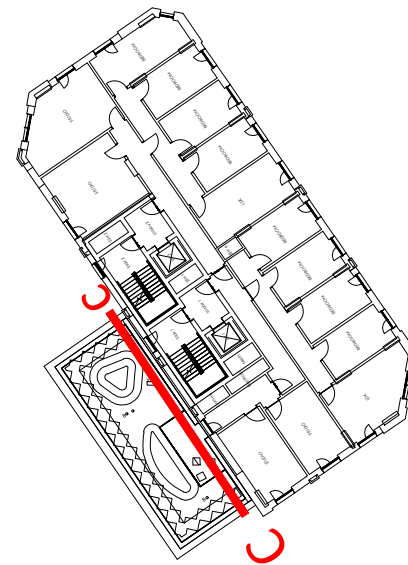

Level 15 Location Plan

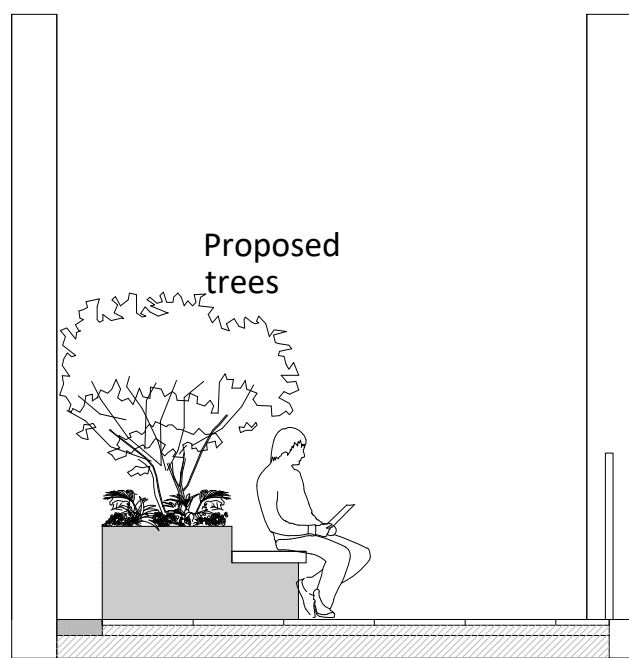


Section D-d

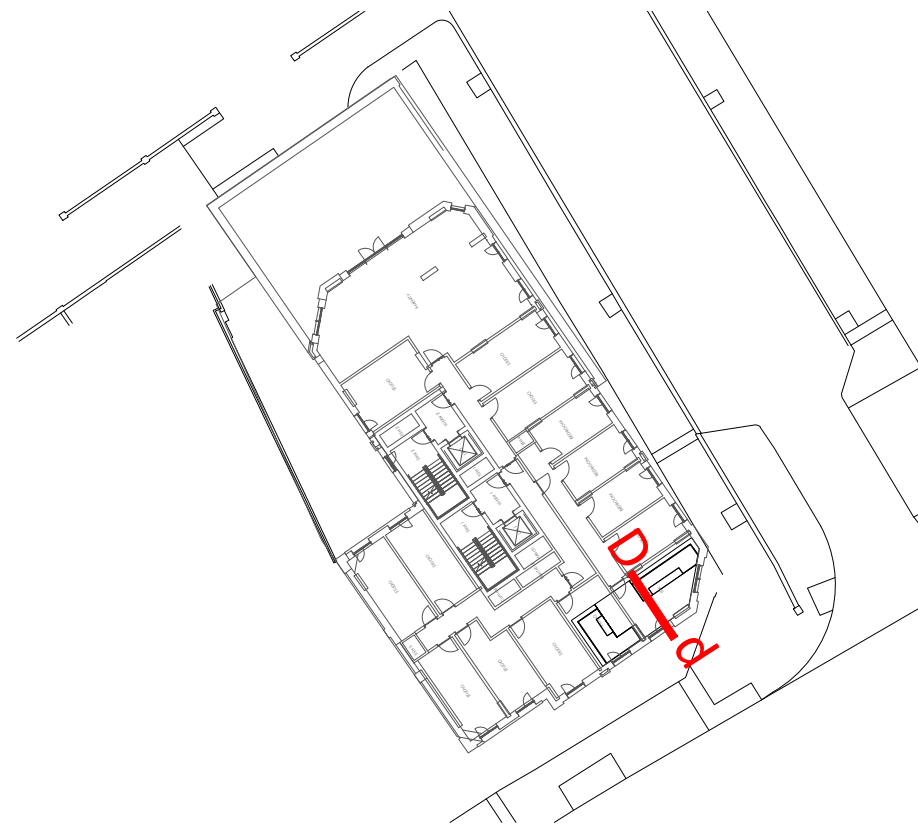

Level 23 Location Plan

- Notes**
- All dimensions in mm, unless otherwise stated.
  - Scaling from drawing if printed incorrectly may lead to errors.
  - All information outside red line boundary shown for contextual purpose only.
  - All hatch patterns are indicative only unless stated otherwise.
  - This drawing is to be read in conjunction with the following documentation:
    - 0009-RBL-XX-XX-DR-L-0001 Landscape General Arrangement Ground Floor
    - 0009-RBL-XX-XX-DR-L-0003 Landscape General Arrangement 7th Floor
    - 0009-RBL-XX-XX-DR-L-0004 Landscape General Arrangement 15th Floor
    - 0009-RBL-XX-XX-DR-L-0005 Landscape General Arrangement 23rd Floor& all relevant documentation from the design team
  - Levels information on this drawing illustrates the design intent. The contractor is to check and verify all levels and dimensions against site survey information.
  - Any discrepancies in the design information are to be brought to the attention of R.B.L.A. in writing, prior to commencement of construction works.
  - All proprietary products shall be installed in strict accordance with manufacturers written instructions. Refer to other consultants' drawings and specifications for the following design information:
    - Foundation details
    - Base course and/or sub bases design & specification
    - Waterproofing of any element
    - Levels & Drainage design and infrastructure
    - Lighting and ducting
    - Existing & proposed utilities
  - Plant quantities are to suit site areas in accordance with scheduled plant densities.
  - Any proposed plant substitution shall be agreed with the landscape architect prior to ordering.

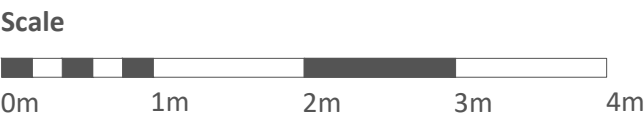

|          |                         |          |
|----------|-------------------------|----------|
| 05.08.26 | Information Issue       | P01      |
| Date     | Description of revision | Revision |

R . B . L . A

W: [www.rblandscape.co.uk](http://www.rblandscape.co.uk)  
E: [rosebarton@rblandscape.co.uk](mailto:rosebarton@rblandscape.co.uk)

**Project**  
TY CAMBRIA  
RB26-0009

**Client**  
RHOMCO

**Document title**  
LANDSCAPE SITE SECTIONS

|                                                   |                        |
|---------------------------------------------------|------------------------|
| <b>Paper size</b><br>A1                           | <b>Scale</b><br>1:50   |
| <b>Status</b><br>FOR INFORMATION                  | S2                     |
| <b>Drawing number</b><br>0009-RBL-XX-00-DR-L-0100 | <b>Revision</b><br>P01 |