



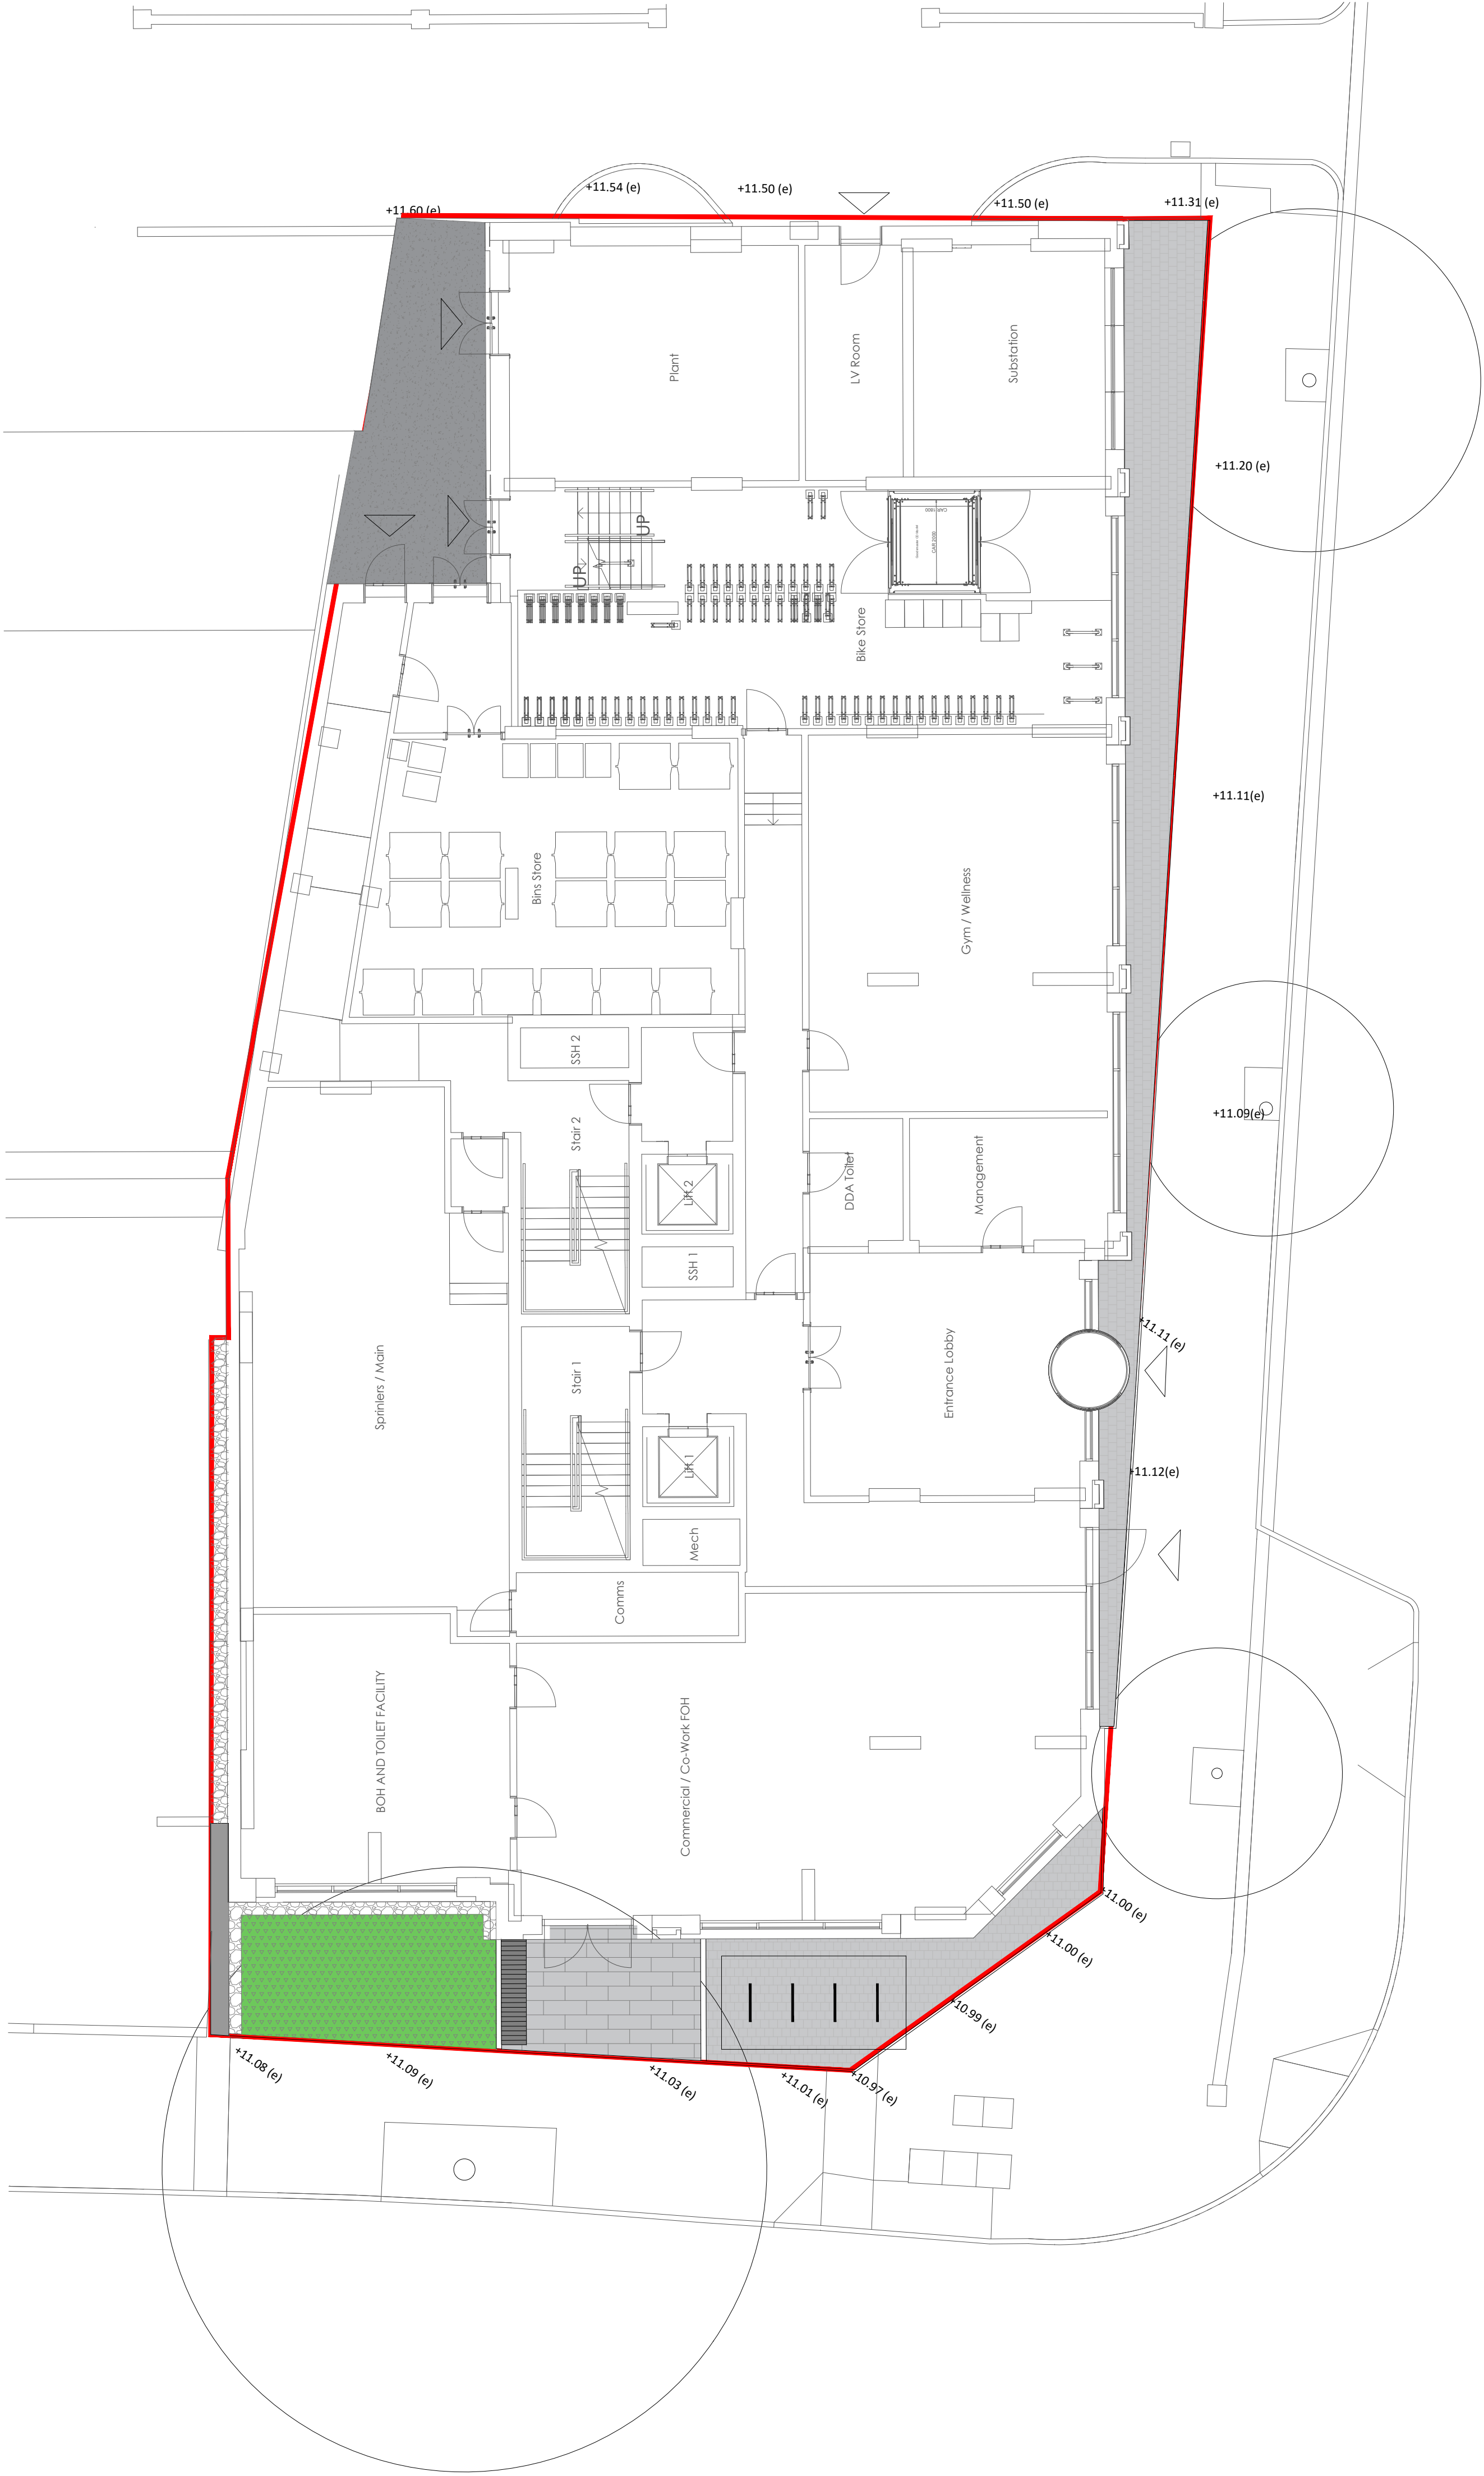

- Notes**
- All dimensions in mm, unless otherwise stated.
 - Scaling from drawing if printed incorrectly may lead to errors.
 - All information outside red line boundary shown for contextual purpose only.
 - All hatch patterns are indicative only unless stated otherwise.
 - This drawing is to be read in conjunction with the following R.B.L.A landscape architecture documentation:
0009-RBL-XX-00-DR-L-0002
0009-RBL-XX-00-DR-L-0003
0009-RBL-XX-00-DR-L-0004
0009-RBL-XX-00-DR-L-0005
and all relevant documentation from the design team
 - Levels information on this drawing illustrates the design intent. The contractor is to check and verify all levels and dimensions against site survey information.
 - Any discrepancies in the design information are to be brought to the attention of R.B.L.A landscape architecture, in writing, prior to commencement of construction works.
 - All proprietary products shall be installed in strict accordance with manufacturers written instructions.
 - Refer to other consultants' drawings and specifications for the following design information:
 - Foundation details
 - Base course and/or sub bases design & specification
 - Waterproofing of any element
 - Levels & Drainage design and infrastructure
 - Lighting and ducting
 - Existing & proposed utilities
 - Plant quantities are to suit site areas in accordance with scheduled plant densities.
 - Any proposed plant substitution shall be agreed with the landscape architect prior to ordering.

- Planning application boundary**
- Paving Type 1**
Concrete granite aggregate setts
100x100x80mm
Colour: Silver Grey
Pattern: Stretcher bond
- Paving Type 2**
Concrete granite aggregate flags
400x200x80mm
Colour: Silver Grey
Pattern: Stretcher bond
- Macadam surfacing
- Proposed kerb**
- Proposed wall**
Height and extents to be coordinated with neighbouring property
finish to align with proposed building
- Proposed gravel margin**
granite aggregate chipping
aggregate size 6-9mm
- Bike stands**
Sheffield cycle hoops
Powdercoated steel
- Existing trees to be retained**
- Proposed herbaceous planting**
refer to 0009-RBL-XX-XX-DR-L-0201 Planting Plan for species and specification
- Existing levels**
+1.100(e)
- Proposed bench**
Timber seating with powder coated steel supports
Groundfixed to manufacturers recommendations

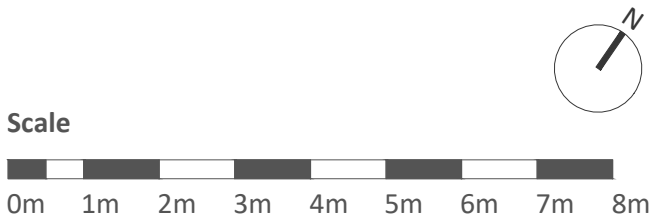

05.08.26	Information Issue	
Date	Description of revision	Revision
		P01

R.B.L.A

www.rblandscape.co.uk
rosebarton@rblandscape.uk

Project
TY CAMBRIA
RB26-0009

Client
RHOMCO CONSULTING

Document title
LANDSCAPE GENERAL ARRANGEMENT
- GROUND FLOOR

Paper size
A1
Scale
1:100

Status
FOR INFORMATION
S2

Drawing number
0009-RBL-XX-00-DR-L-0001
Revision
P01