


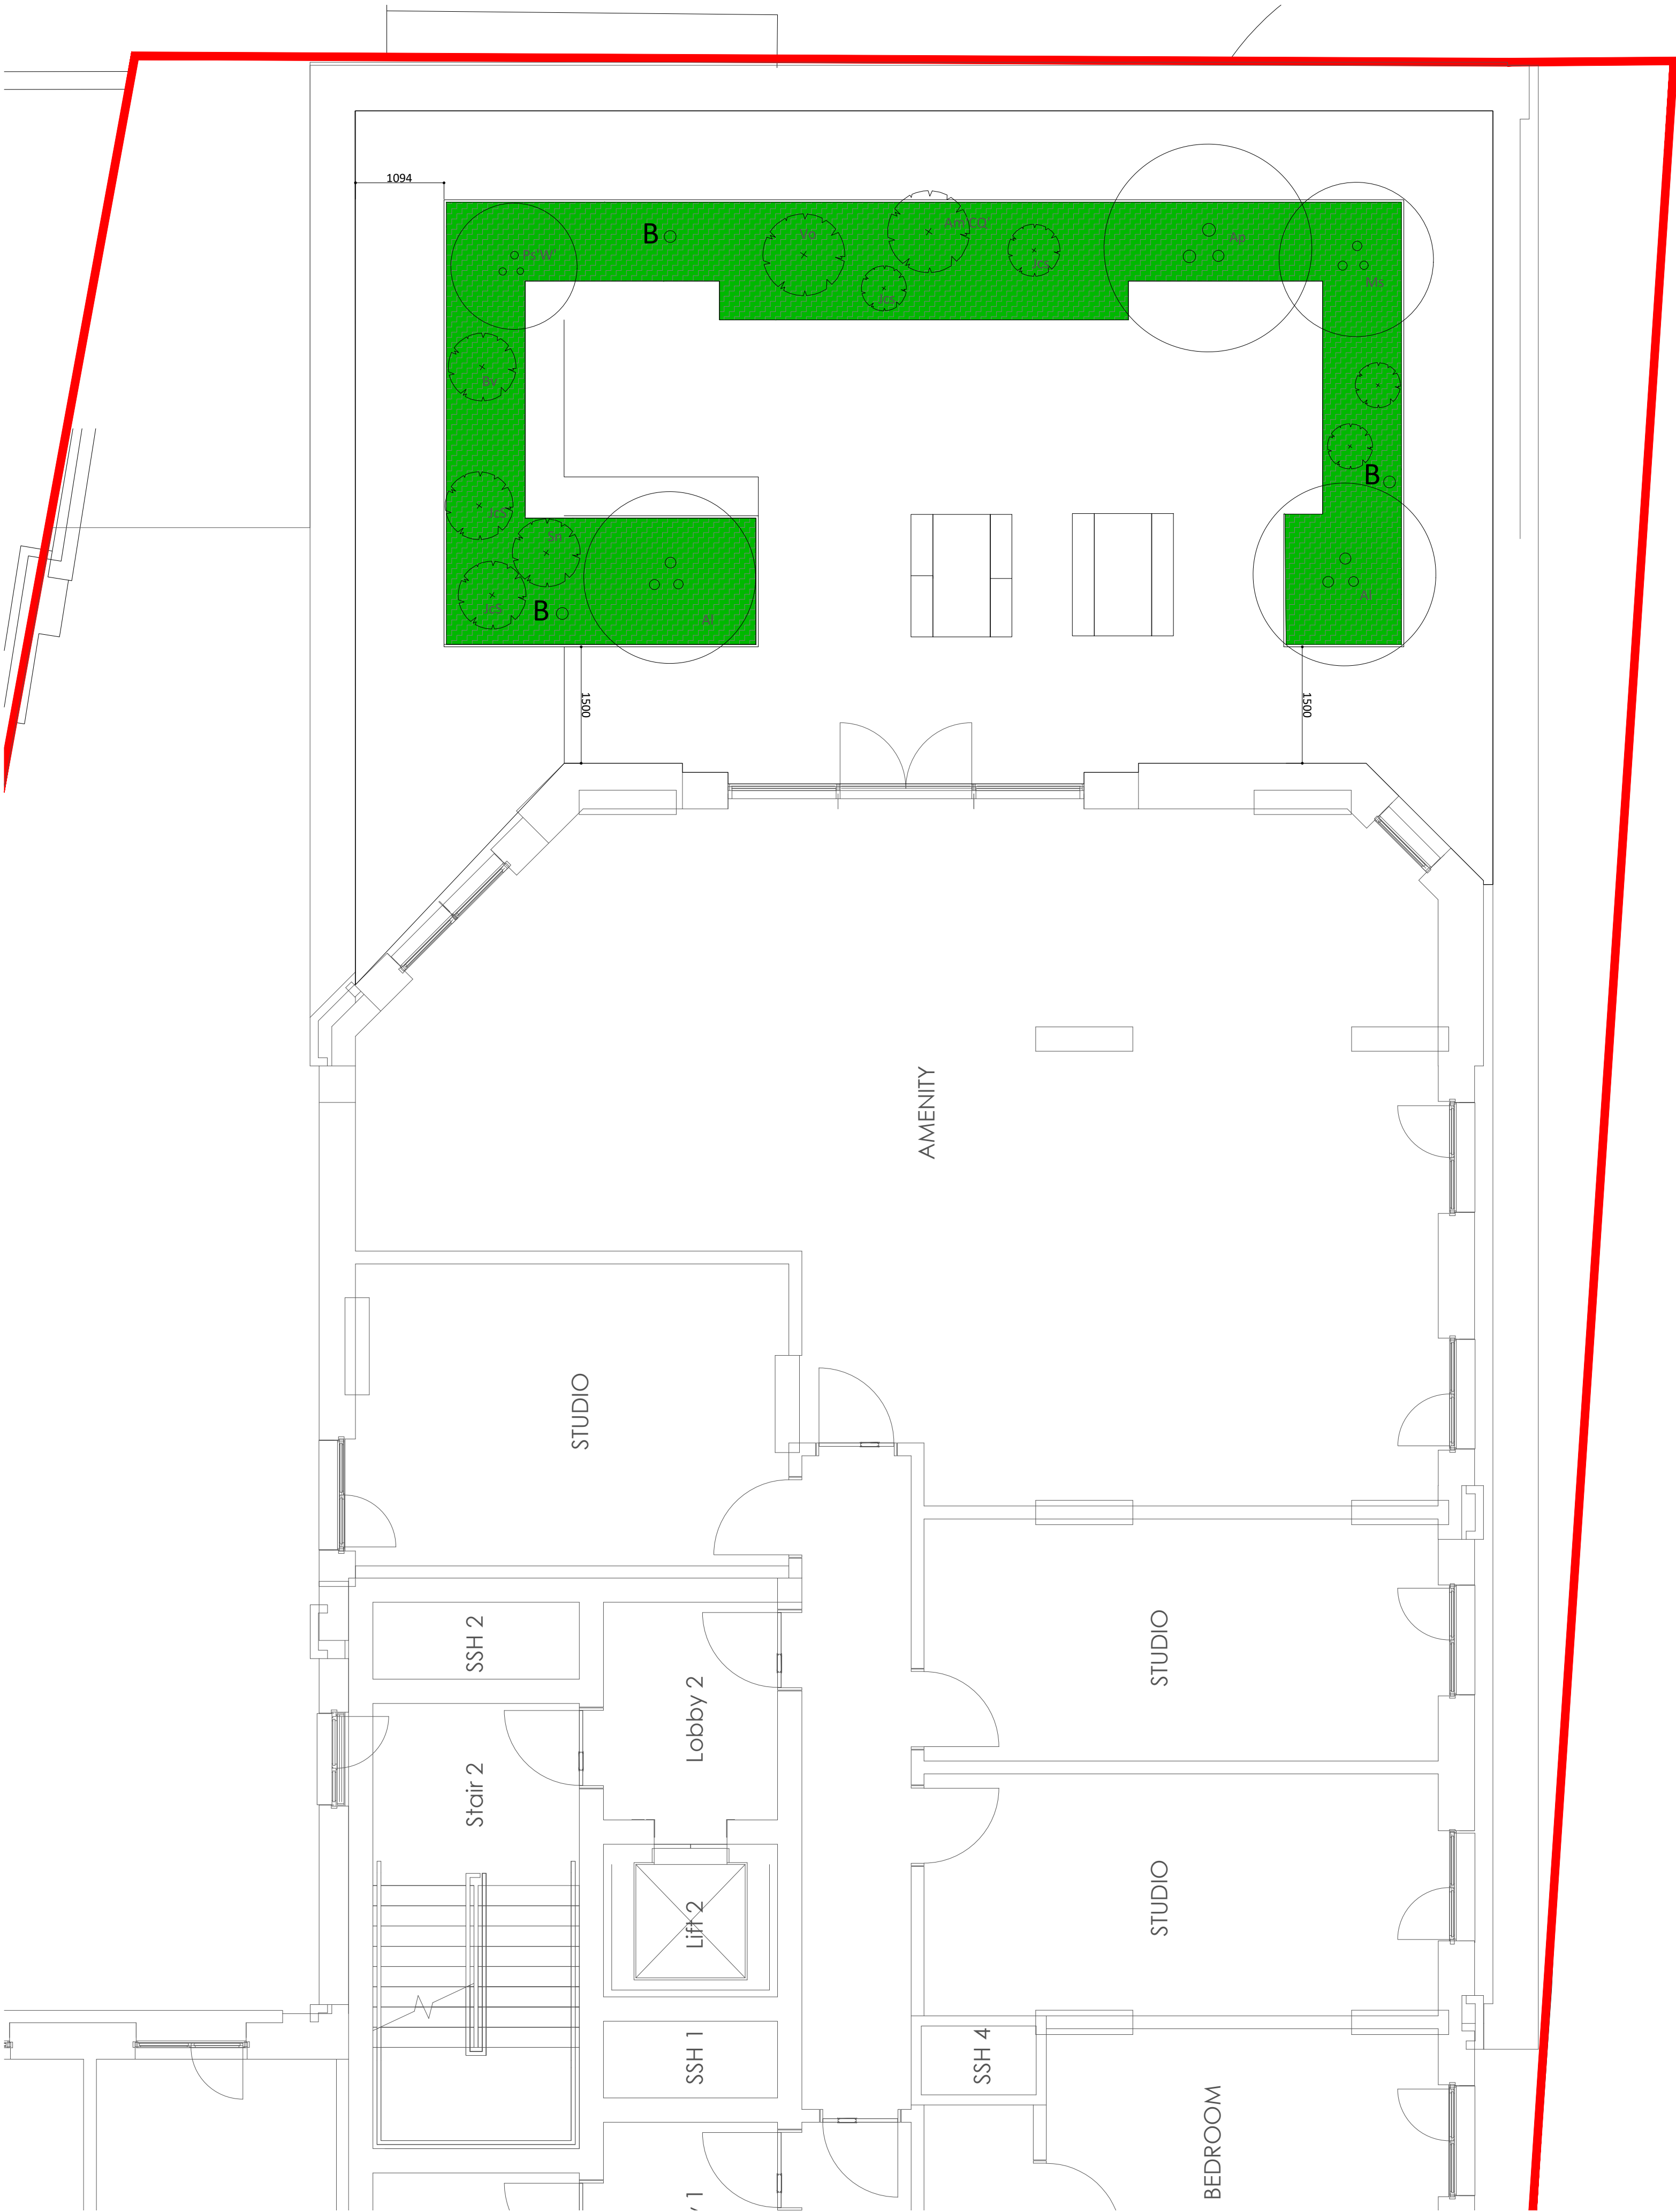

- Notes
- All dimensions in mm, unless otherwise stated.
 - Scaling from drawing if printed incorrectly may lead to errors.
 - All information outside red line boundary shown for contextual purpose only.
 - All hatch patterns are indicative only unless stated otherwise.
 - This drawing is to be read in conjunction with the following R.B.L.A landscape architecture documentation: 0009-RBL-XX-00-DR-L-0001 0009-RBL-XX-00-DR-L-0003 0009-RBL-XX-00-DR-L-0004 0009-RBL-XX-00-DR-L-0005 & all relevant documentation from the design team
 - Levels information on this drawing illustrates the design intent. The contractor is to check and verify all levels and dimensions against site survey information.
 - Any discrepancies in the design information are to be brought to the attention of R.B.L.A landscape architecture, in writing, prior to commencement of construction works.
 - All proprietary products shall be installed in strict accordance with manufacturers written instructions.
 - Refer to other consultants' drawings and specifications for the following design information:
 - Foundation details
 - Base course and/or sub bases design & specification
 - Waterproofing of any element
 - Levels & Drainage design and infrastructure
 - Lighting and ducting
 - Existing & proposed utilities
 - Plant quantities are to suit site areas in accordance with scheduled plant densities.
 - Any proposed plant substitution shall be agreed with the landscape architect prior to ordering.


Key



Proposed multistem trees
1-1.5m multistem trees refer to tree planting schedule for species specification
to be planted in 300mm Multipurpose Sandy loam Grade Topsoil in accordance with 'BS3882:2015 Specification for topsoil and requirements for use' 300mm Subsoil in accordance with 'BS8601:2013 Specification for subsoil'



Proposed specimen shrubs
refer to shrub planting schedule for species specification
to be planted in 300mm Multipurpose Sandy loam Grade Topsoil in accordance with 'BS3882:2015 Specification for topsoil and requirements for use' 300mm Subsoil in accordance with 'BS8601:2013 Specification for subsoil'

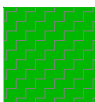


Proposed herbaceous planting
Proposed species rich herbaceous planting
refer to planting schedule for species specification
to be planted in 300mm Multipurpose Sandy loam Grade Topsoil in accordance with 'BS3882:2015 Specification for topsoil and requirements for use' 300mm Subsoil in accordance with 'BS8601:2013 Specification for subsoil'

Roof Terrace Planting Schedule						
Botanical Name	Common Name	Height (cm)	Root Cond.	Pot Size	Density	%
Molinia caerulea 'Poul Peterson'	Purple moor grass	25-30	C	3L	6/m²	15
Blechnum spicant	Hard Fern	25-30	C	2L	9/m²	5
Aster amellus 'King George'	Italian Aster	15-20	C	2L	6/m²	10
Salvia nemorosa	Woodland sage	10-20	C	2L	3/m²	10
Achillea millefolium 'Cerise Queen'	Yarrow	25-30	C	2L	3/m2	5
Heuchera 'Fireworks'	Coral bells	10-20	C	2L	7/m2	5
Sesleria 'autumnalis'	Autumn moor grass	25-30	C	2L	6/m2	10
Nepeta 'Six Hills Giant'	Catmint	25-30	C	2L	3/m2	10
Lavandula angustifolia	Lavender	25-30	C	2L	6/m2	5
Persicaria amplexicaulis 'David'	Red bistort	25-30	C	2L	6/m2	5
Luzula nivea	Snow rush	25-30	C	2L	6/m2	10
Liriope muscari	Lillyturf	10-20	C	2L	9/m2	10

Roof Terrace Tree Planting Schedule							
Tag	Botanical Name	Common Name	Form	Height	Girth	Root Cond.	Support
Ms	Magnolia strettata	Magnolia	Multistem	1.5m	n/a	RB	Underground guye
Ap	Acer palmatum	Japanese Maple	Multistem	1-1.5m	n/a	RB	Underground guye
Ps'W'	Pinus sylvestris 'Waterii'	Dwarf Pine	Multistem	0.9m	n/a	RB	Underground guye
Al	Amelanchier lamarckii	Serviceberry	Multistem	1-1.5mm	n/a	RB	Underground guye

Roof Terrace Specimen Shrub Schedule				
Tag	Botanical Name	Common Name	Height (cm)	Root Cond.
Bv	Berberis vulgaris	Common Barberry	80-00	BR
Jcs	Juniperis communis var. saxatilis	Dwarf Juniper	80-00	BR
Sn	Sambucus nigra	Elder	80-00	BR
Vo	Viburnum opulus	Guelder rose	80-00	BR
Am'CQ'	Achillea millefolium 'Cerise Queen'	Yarrow	80-00	BR
Oe'LO'	Olea europaea 'Little Ollie'	Dwarf Olive	80-00	BR
Em'PB'	Eutrochium maculatum 'Purple Bush'	Throughwort	80-00	BR

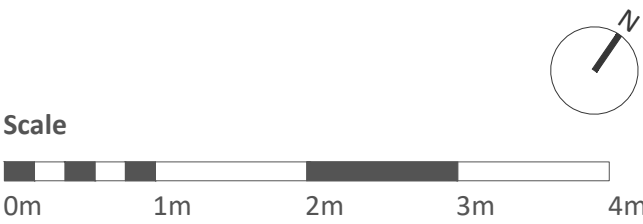

05.08.26 Information Issue
Date Description of revision
P01 Revision

R.B.L.A

www.rblandscape.co.uk
rosebarton@rblandscape.uk

Project
TY CAMBRIA
RB26-0009

Client
RHOMCO CONSULTING

Document title
LANDSCAPE PLANTING PLAN- 7th FLOOR

Paper size
A1

Status
FOR INFORMATION

Drawing number
0009-RBL-XX-00-DR-L-0203

Scale
1:50

S2

Revision
P01