

1	RED MULTI BRICK
2	GREY MULTI BRICK
3	TERRACOTTA PRECAST
4	NATURAL PRECAST
5	GREY ALUMINIUM WINDOW CASE
6	FLUTED HEADER PANEL
7	GREEN GLAZED BRICK
8	GREY LOUVRE PANEL
9	SHOPFRONT GLAZING

P01	DD.MM.YY	--	FIRST ISSUE
Page	Date	Dis	Notes

PLANNING

- This drawing is copyright, reserved and remains the property of Fletcher Joseph (Edinburgh) Ltd.
- All drawings and documents must be checked on site by the contractor prior to fabrication, and any discrepancies must be reported immediately to the Architect.
- All dimensions are to be read off this drawing and NOT scaled.
- All work to be executed in strict accordance with the by-laws and regulations of the local authorities.
- All work to conform to applicable codes of the British Standards.
- Where indicated/required, all drawings are to be read in conjunction with all other documents issued by Fletcher Joseph and/or other professions.

Fletcher Joseph


5 Millar Place,
Edinburgh EH10 5HJ
admin@fletcherjoseph.com

0131 447 5000
fletcherjoseph.com

CLIENT
ELITE CASK LTD
PROJECT
TY CAMBRIA
29 NEWPORT ROAD
CARDIFF

TITLE
PROPOSED ELEVATION 1
PROPOSED ELEVATION

DATE	SCALE @ A1	LAST REVISION
07/23/26	1:100	DD.MM.YY
DRAWN BY	CHECKED BY	REVISED BY
JF	SD	--
DRAWING NUMBER		REVISION
25835-FJA-00-XX-DR-A-PL31		P01

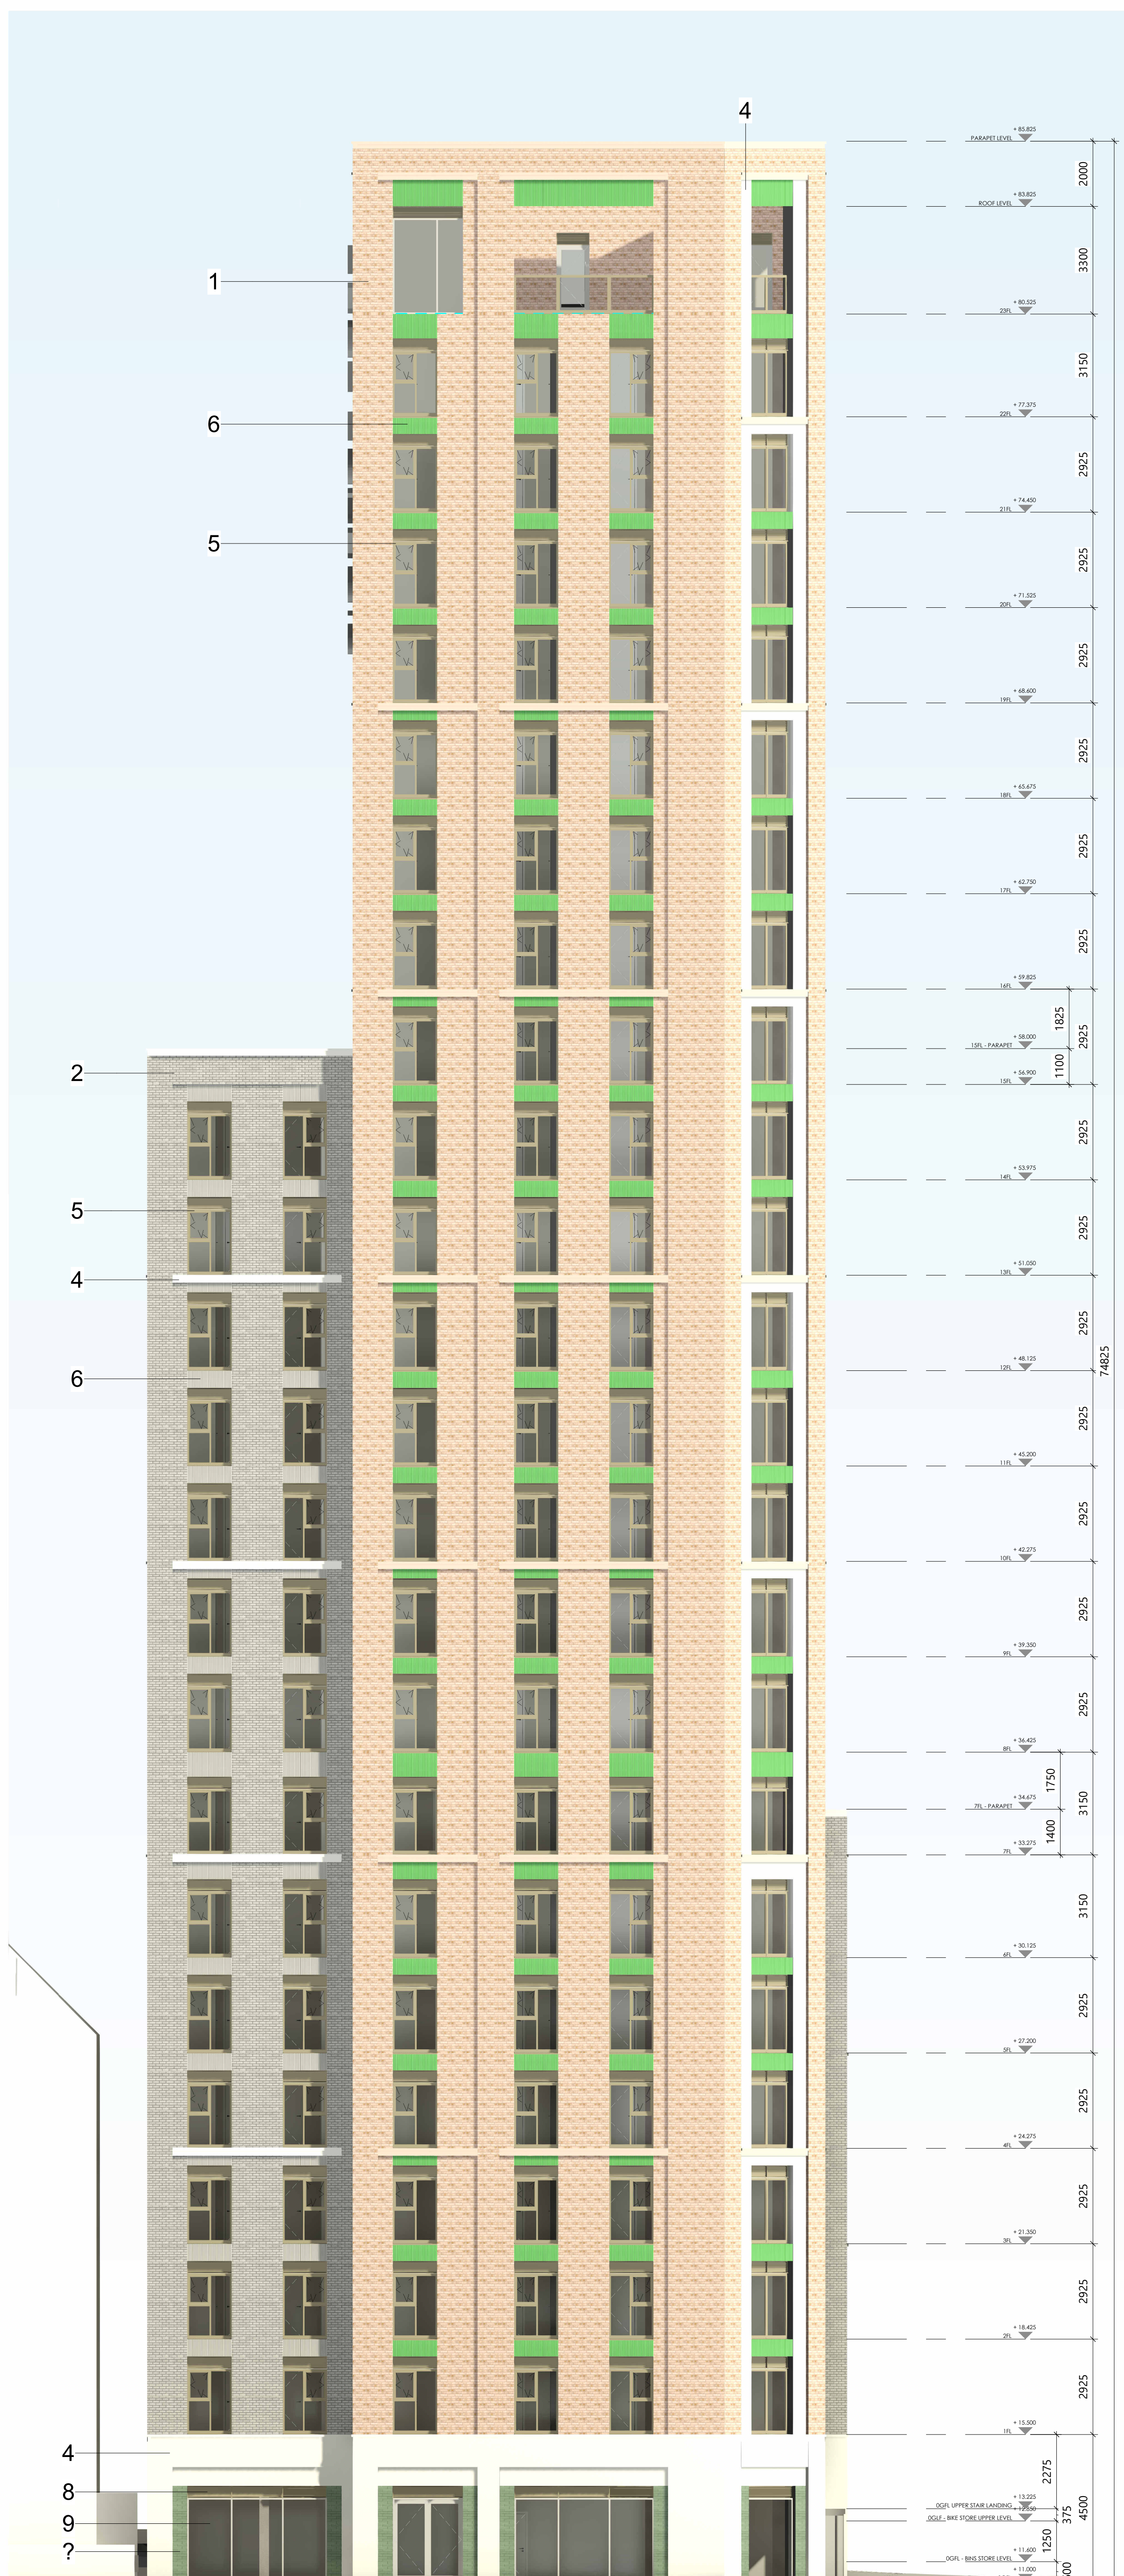

00 XX