


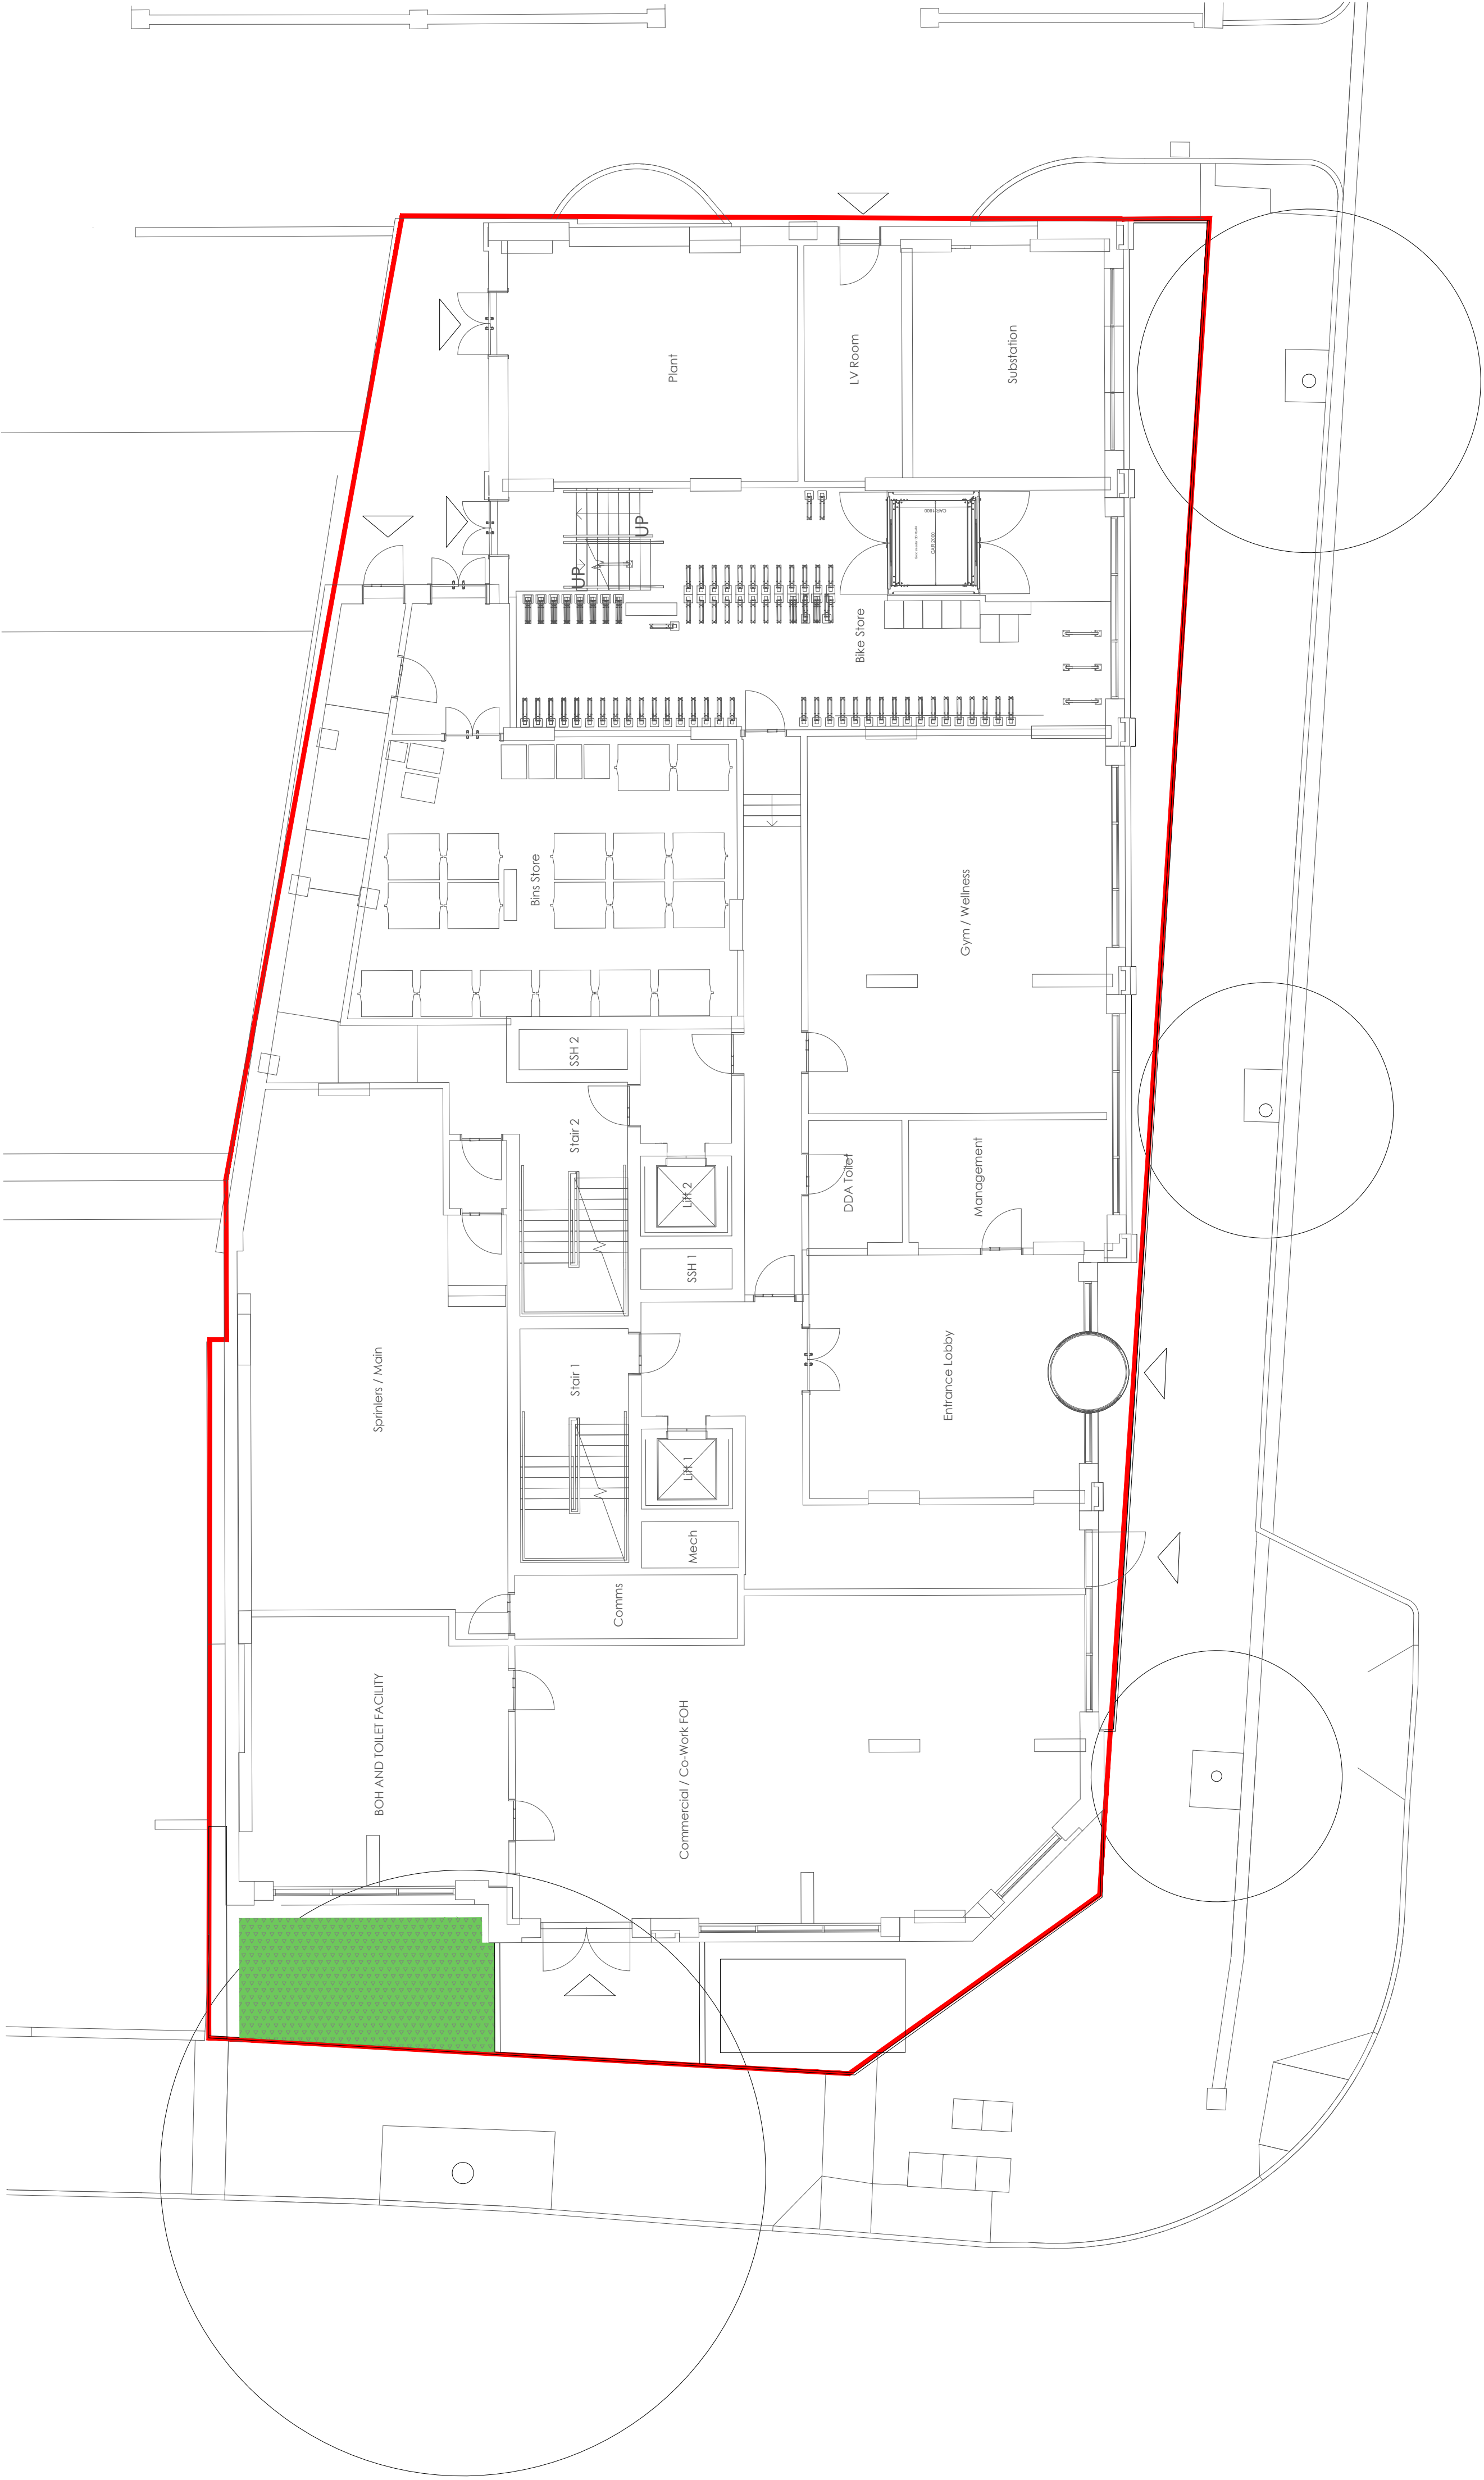


- Notes**
- All dimensions in mm, unless otherwise stated.
 - Scaling from drawing if printed incorrectly may lead to errors.
 - All information outside red line boundary shown for contextual purpose only.
 - All hatch patterns are indicative only unless stated otherwise.
 - This drawing is to be read in conjunction with the following R.B.L.A landscape architecture documentation:
0009-RBL-XX-00-DR-L-0002
0009-RBL-XX-00-DR-L-0003
0009-RBL-XX-00-DR-L-0004
0009-RBL-XX-00-DR-L-0005
and all relevant documentation from the design team
 - Levels information on this drawing illustrates the design intent. The contractor is to check and verify all levels and dimensions against site survey information.
 - Any discrepancies in the design information are to be brought to the attention of R.B.L.A landscape architecture, in writing, prior to commencement of construction works.
 - All proprietary products shall be installed in strict accordance with manufacturers written instructions.
 - Refer to other consultants' drawings and specifications for the following design information:
 - Foundation details
 - Base course and/or sub bases design & specification
 - Waterproofing of any element
 - Levels & Drainage design and infrastructure
 - Lighting and ducting
 - Existing & proposed utilities
 - Plant quantities are to suit site areas in accordance with scheduled plant densities.
 - Any proposed plant substitution shall be agreed with the landscape architect prior to ordering.

Planning application boundary

Existing trees to be retained

Proposed herbaceous planting
Proposed species perennial planting
refer to shrub planting schedule for species specification
to be planted in 300mm Multipurpose Sandy loam Grade Topsoil in accordance with 'BS3882:2015 Specification for topsoil and requirements for use' 300mm Subsoil in accordance with 'BS8601:2013 Specification for subsoil'

Public realm Planting Schedule						
Botanical Name	Common Name	Height (cm)	Root Cond.	Pot Size	Density	%
Calamagrostis x acutiflora 'Karl Foerster'	Reed Grass	25-30	C	2L	5/m ²	25
Vinca Minor 'Gertrude Jekyll'	Periwinkle	25-30	C	2L	9/m ²	5
Sarcococca confusa	Sweetbox	25-30	C	2L	5/m ²	15
Ilex crenata	Holly	10-20	C	2L	9/m ²	15
Persicaria amplexicaulis 'Blackfield'	Male fern	25-30	C	2L	5/m2	10
Nepeta 'Six Hills Giant'	Hard fern	25-30	C	2L	3/m2	10
Salvia nemorosa	Woodland sage	25-30	C	2L	5/m2	10
Rudbeckia purpurea	Purple coneflower	25-30	C	2L	5/m2	10

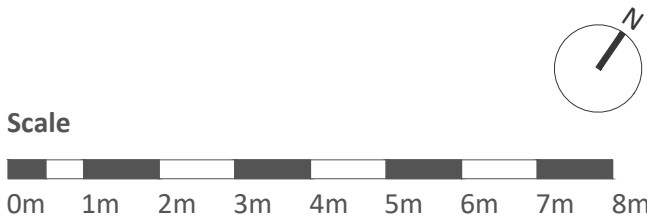

05.08.26 Information issue		PO1	
Date	Description of revision	Drawn by	Checked Approved Revision by

R . B . L . A

www.rblandscape.co.uk
rosebarton@rblandscape.uk

Project
TY CAMBRIA
RB26-0009

Client
RHOMCO CONSULTING

Document title
LANDSCAPE PLANTING PLAN - GROUND FLOOR

Paper size
A1
Scale
1:100

Status
FOR INFORMATION
S2

Drawing number
0009-RBL-XX-00-DR-L-0201
Revision
PO1